New School or Major Renovation Building Plaque

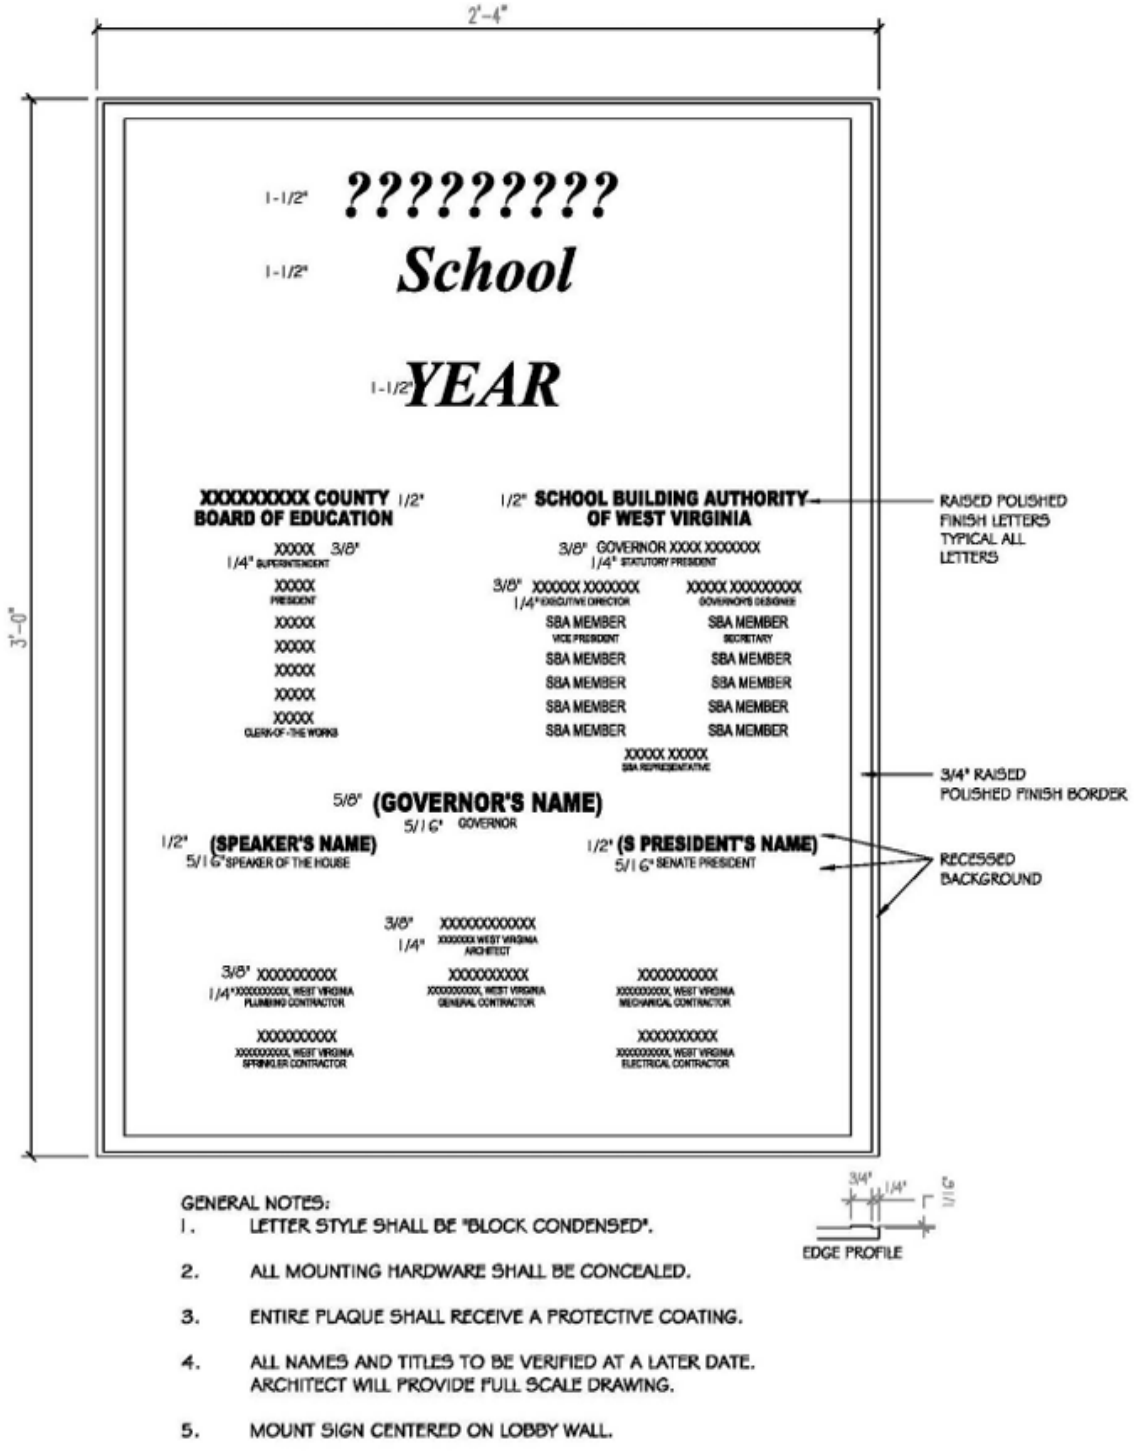

GENERAL NOTES:

1. LETTER STYLE SHALL BE "BLOCK CONDENSED".
2. ALL MOUNTING HARDWARE SHALL BE CONCEALED.
3. ENTIRE PLAQUE SHALL RECEIVE A PROTECTIVE COATING.
4. ALL NAMES AND TITLES TO BE VERIFIED AT A LATER DATE. ARCHITECT WILL PROVIDE FULL SCALE DRAWING.
5. MOUNT SIGN CENTERED ON LOBBY WALL.

NOTE: Before the creation of any sign or plaque, approval of the layout and names to be included must be received by the SBA staff.